MT NEBO ROAD IMPROVEMENTS

OVERALL EXHIBIT

AECOM

OHIO TOWNSHIP 1803

pennsylvania DEPARTMENT OF TRANSPORTATION

U.S. Department of Transportation Federal Highway Administration

SCALE: SCALE IN FEET 0 20 40 60 80 100

DATE: November, 2015

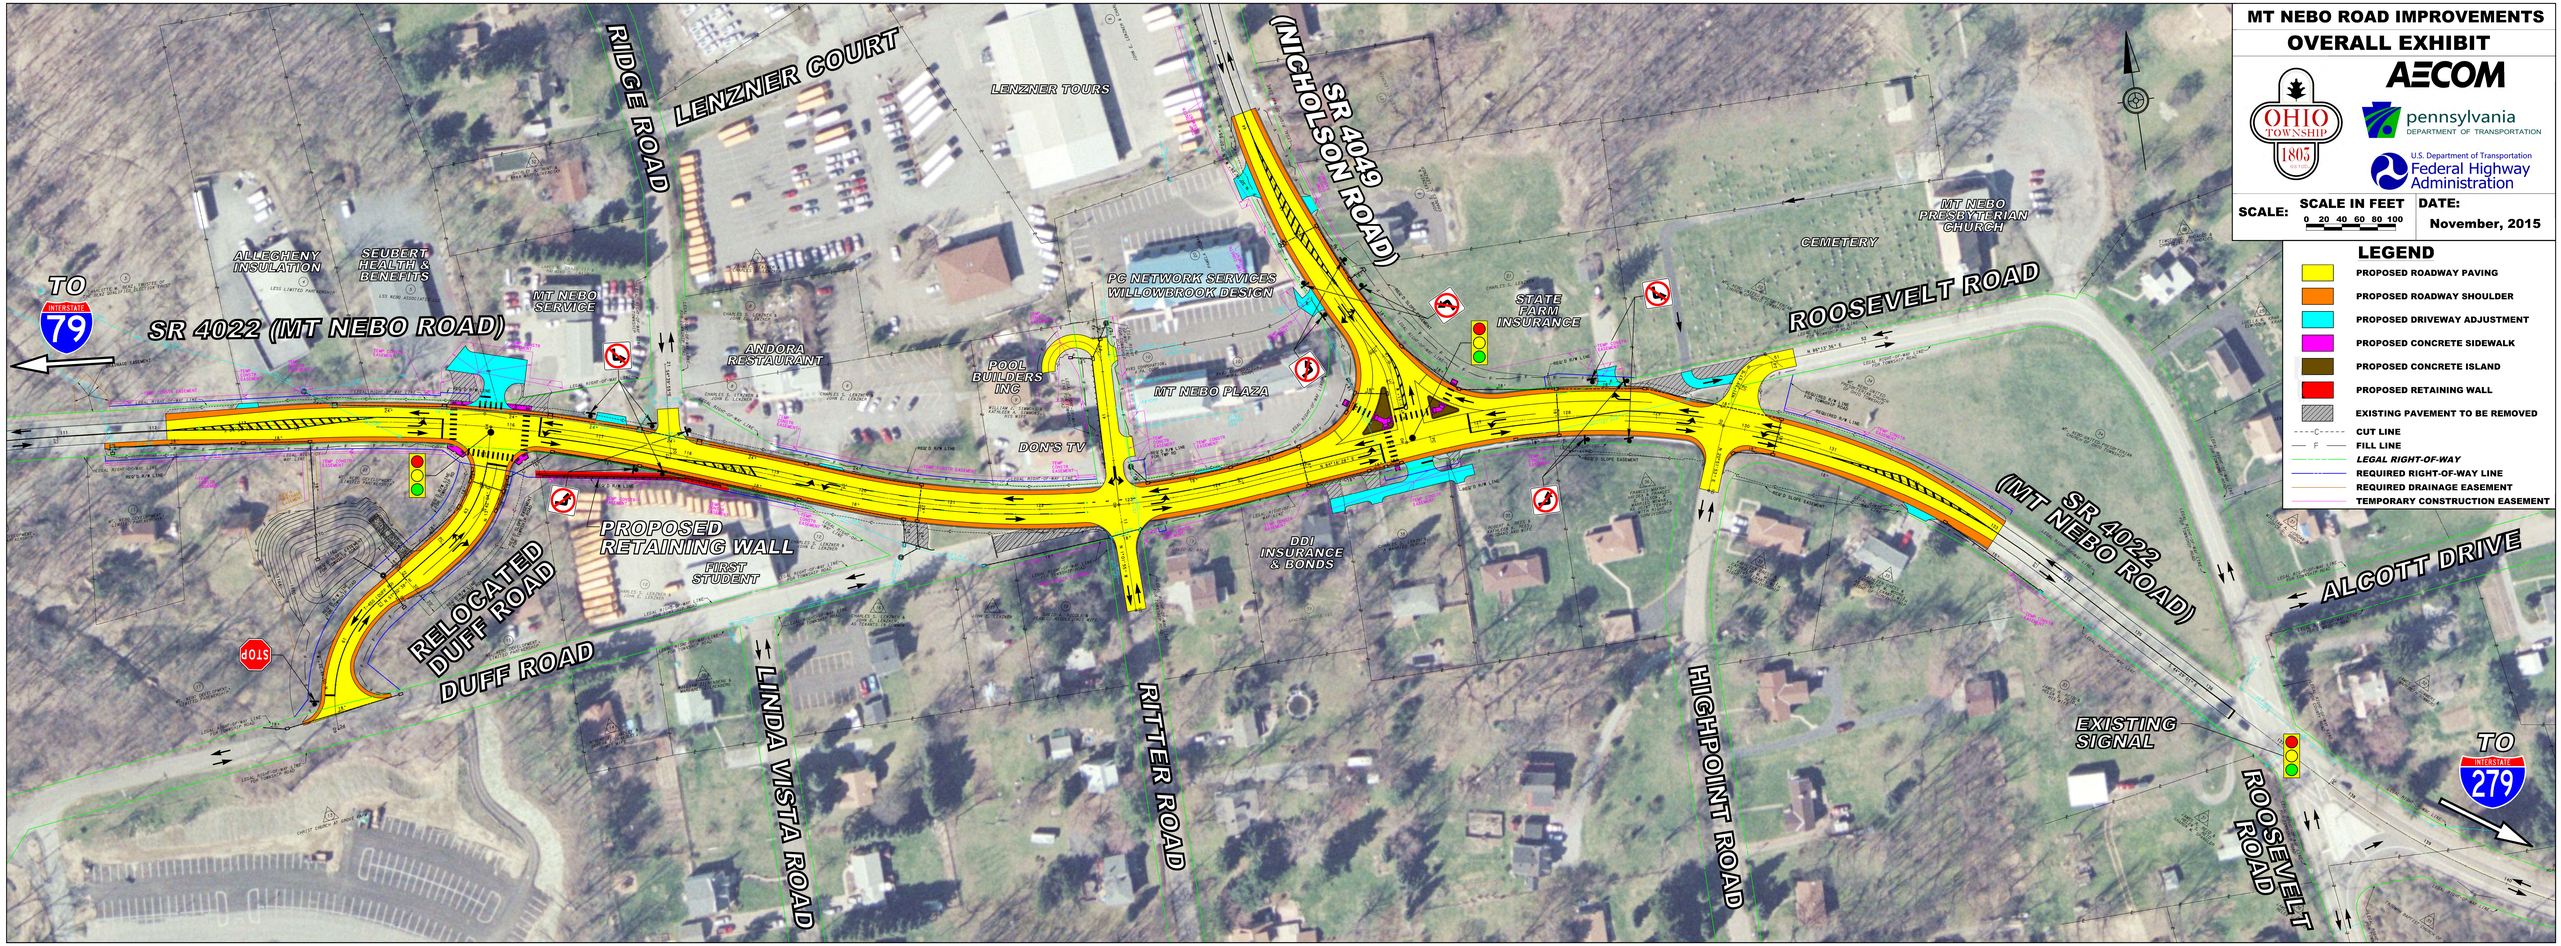

LEGEND

- PROPOSED ROADWAY PAVING
- PROPOSED ROADWAY SHOULDER
- PROPOSED DRIVEWAY ADJUSTMENT
- PROPOSED CONCRETE SIDEWALK
- PROPOSED CONCRETE ISLAND
- PROPOSED RETAINING WALL
- EXISTING PAVEMENT TO BE REMOVED
- CUT LINE
- FILL LINE
- *LEGAL RIGHT-OF-WAY*
- REQUIRED RIGHT-OF-WAY LINE
- REQUIRED DRAINAGE EASEMENT
- TEMPORARY CONSTRUCTION EASEMENT